



THE CONTENT OF THIS DRAWING MUST BE UNDERSTOOD IN THE CONTEXT OF THE SHEET STATUS AND READ IN CONJUNCTION WITH THE GENERAL NOTES FOUND ON THE COVER PAGE OF THIS DOCUMENT SET. DO NOT USE THE CONTENT OF THIS DRAWING FOR USES THAT ARE NOT CONSISTENT WITH THE ADVISED STATUS. DO NOT SCALE DRAWINGS. USE FIGURED DIMENSIONS ONLY. IF IN DOUBT, CONTACT A/C FOR CLARIFICATION.


PUBLISH DATE: 13/03/2024 3:59:42 PM

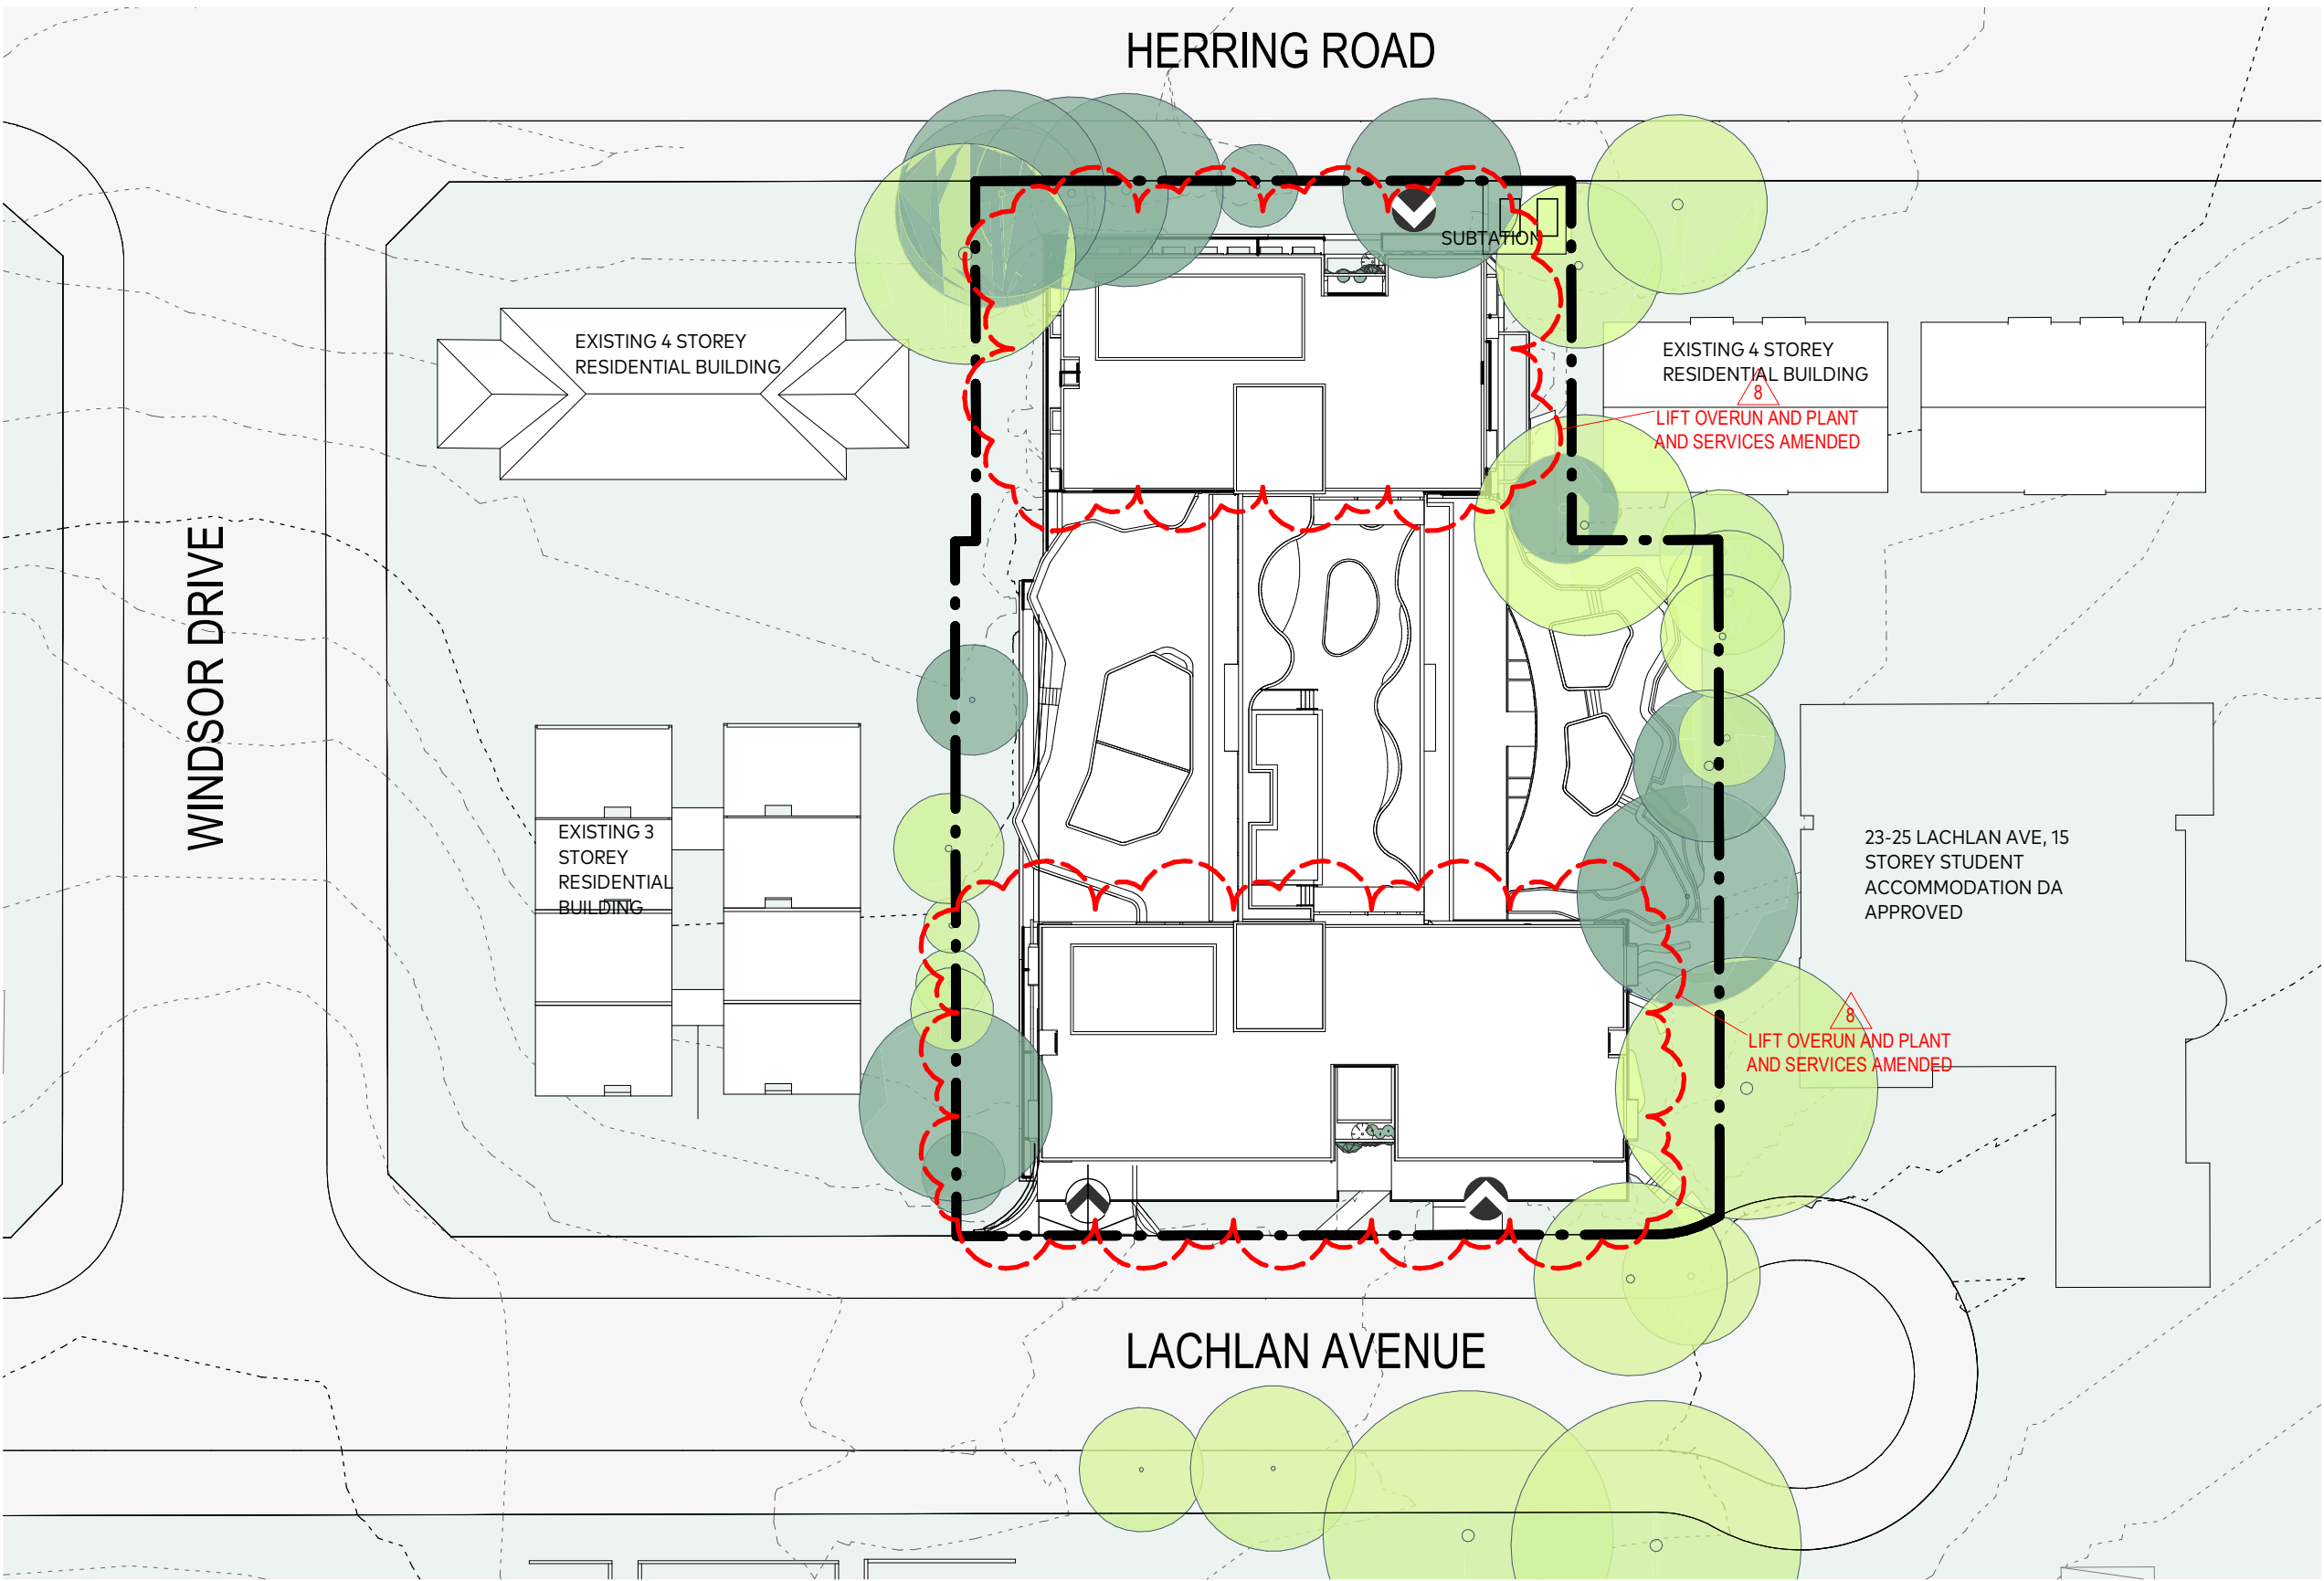


1 MASTER - SITE PLAN
1 : 500

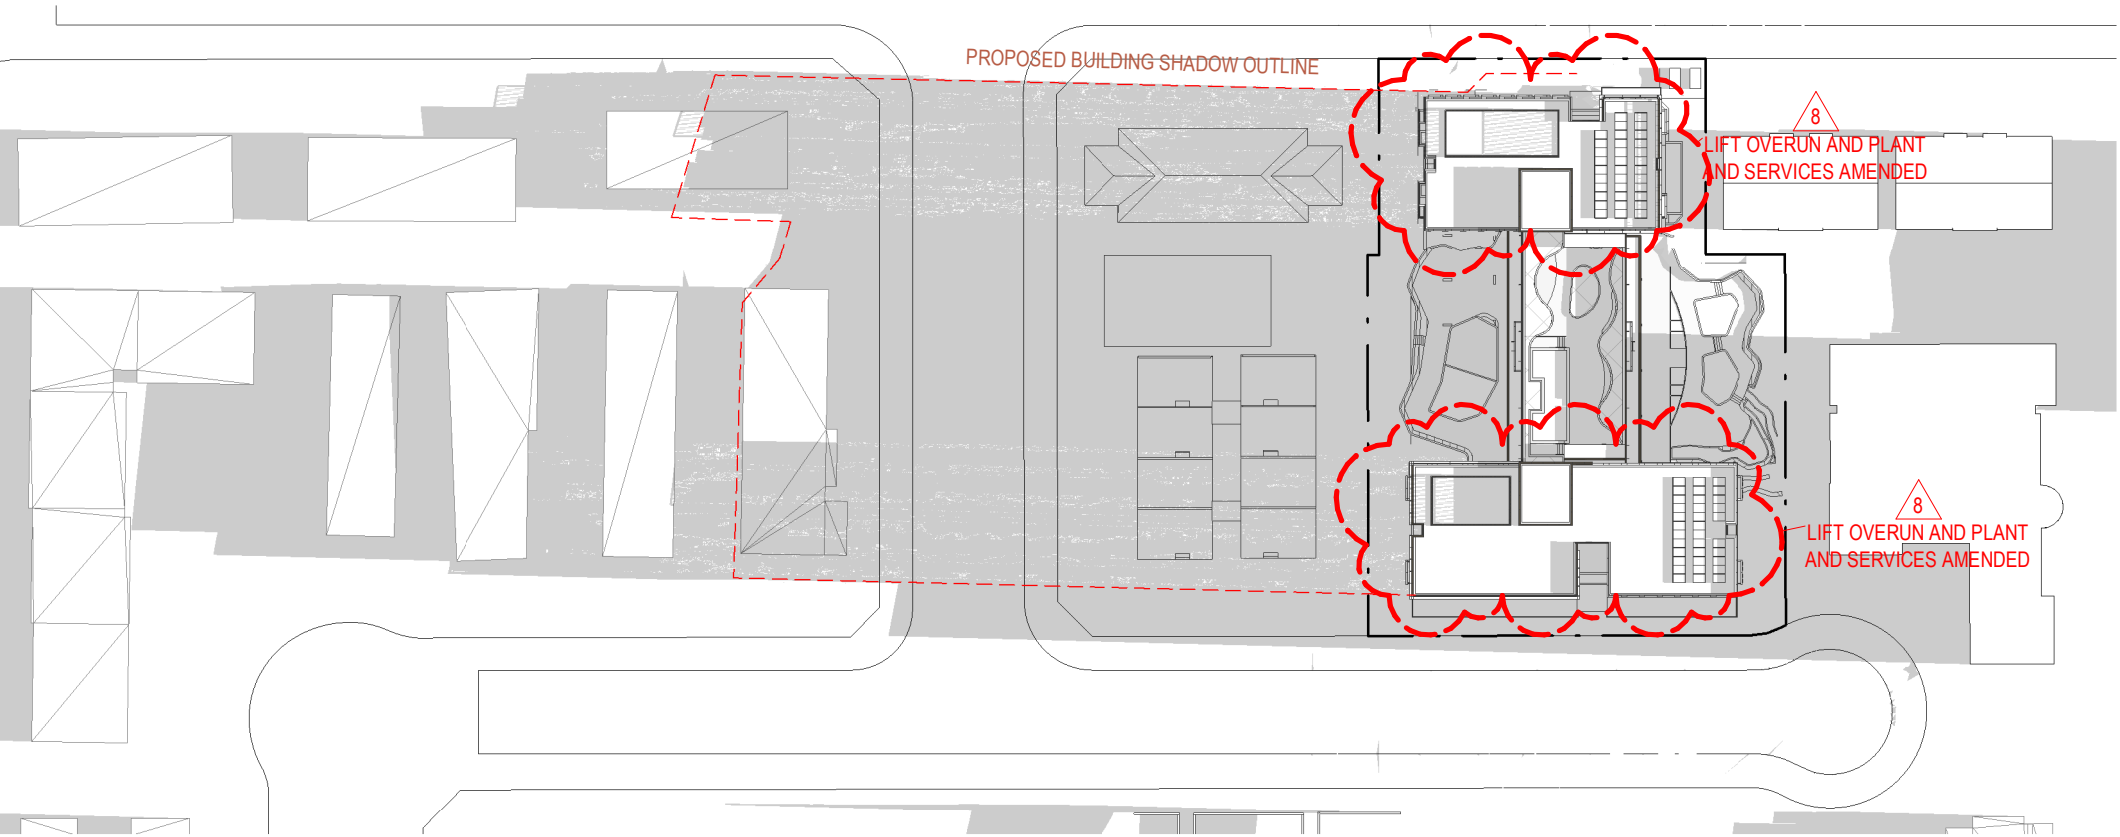

2 Shadow Study - 9am NOTIFICATION PLAN
1 : 1000

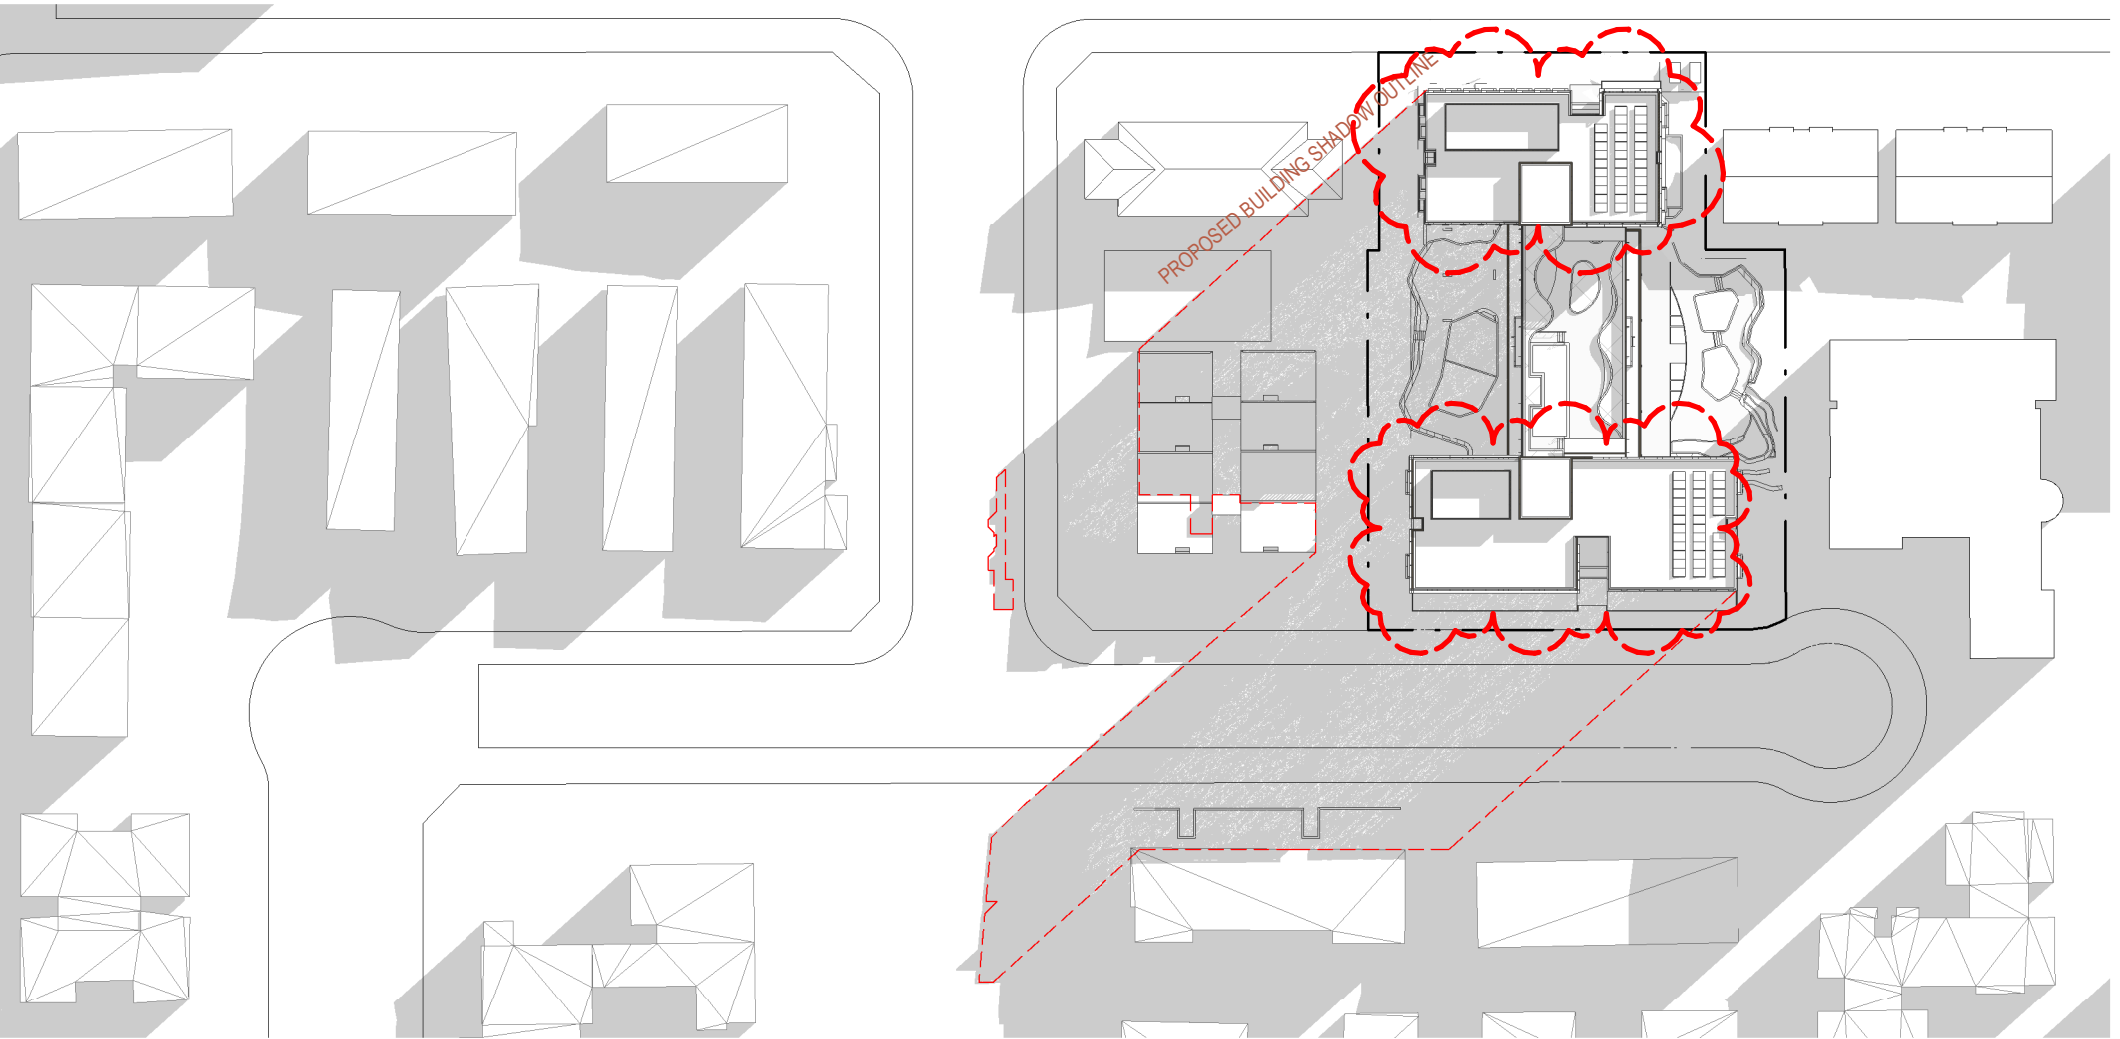

4 Shadow Study - 12pm NOTIFICATION PLAN
1 : 1000

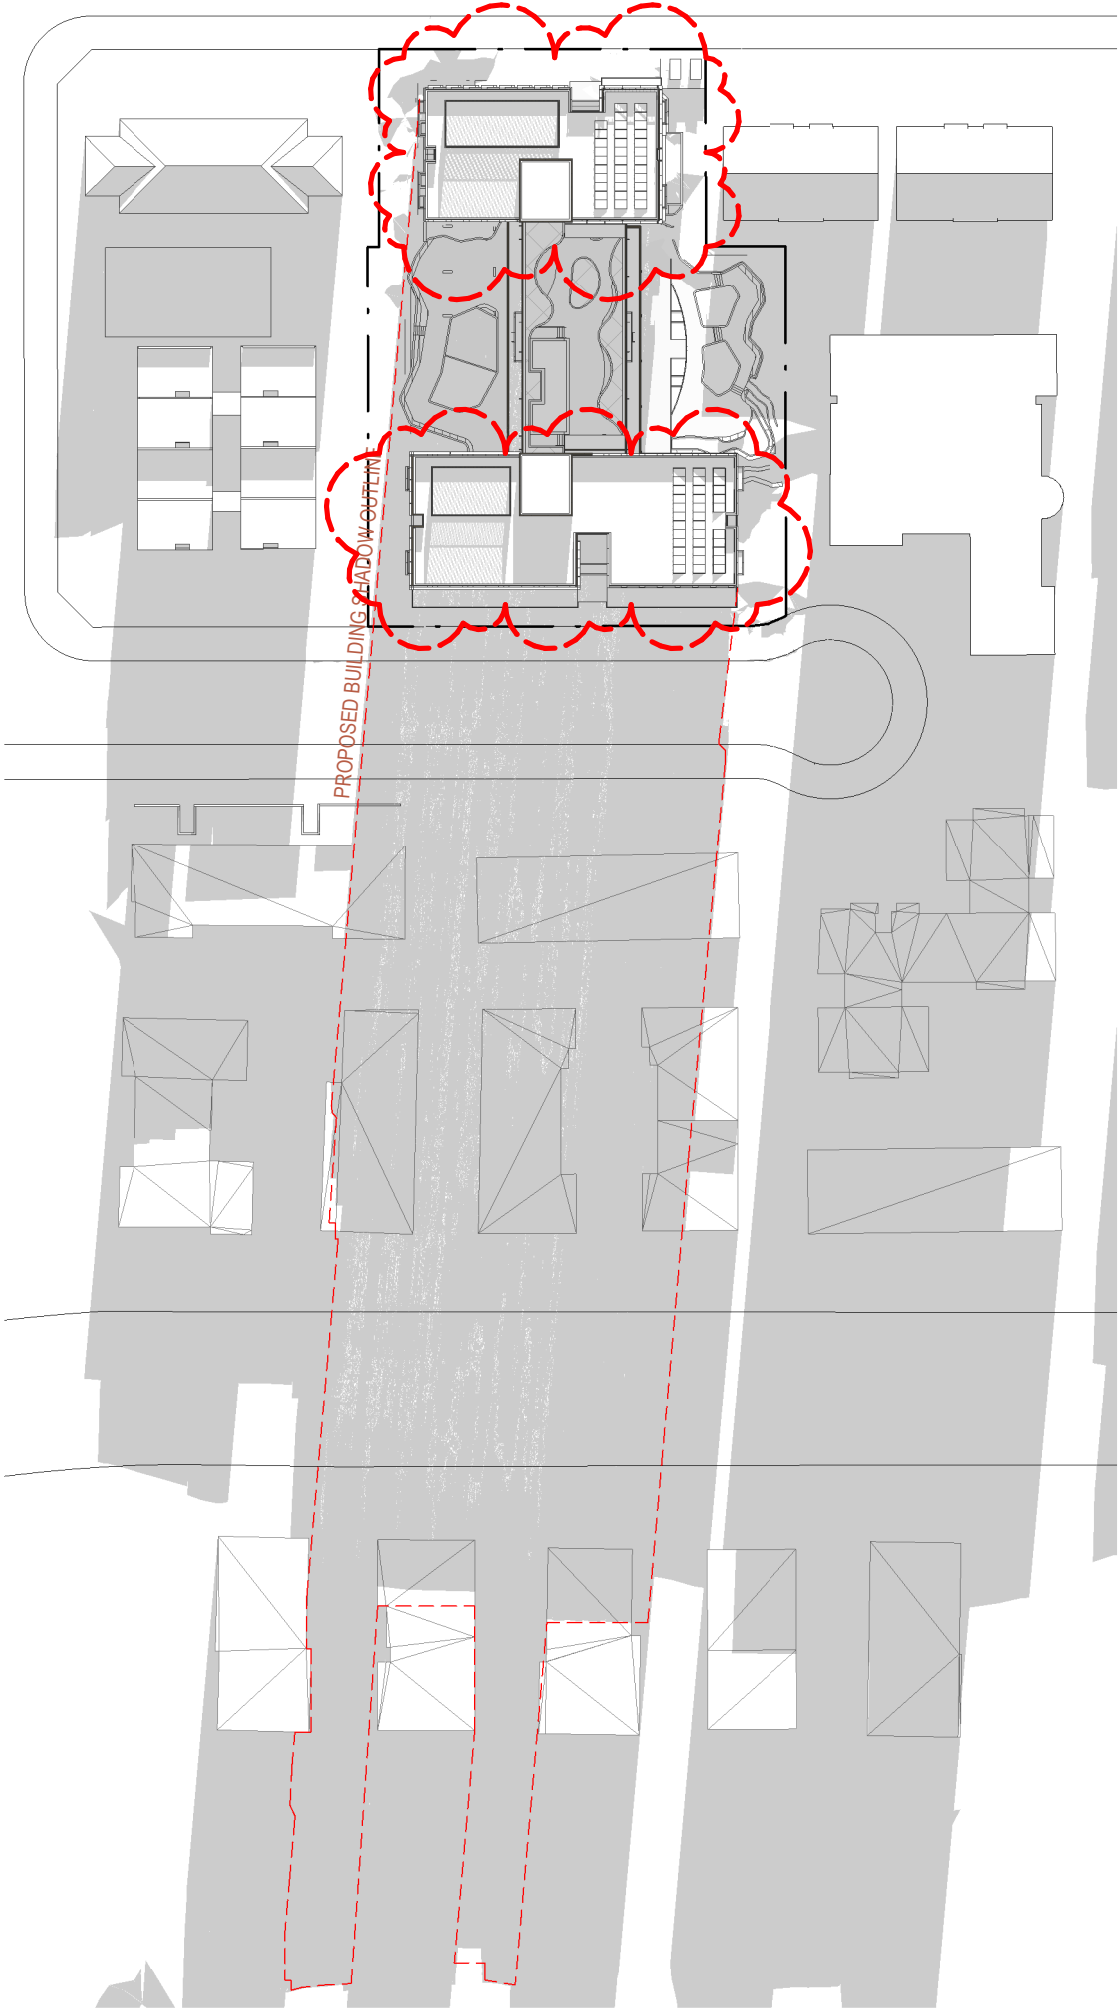

3 Shadow Study - 3pm NOTIFICATION PLAN
1 : 1000



AJC ARCHITECTS
GADIGAL COUNTRY
79 MYRTLE STREET
CHIPPENDALE NSW, 2008 AUSTRALIA
+61 2 9311 8222 ARCHITECTSAJC.COM
ABN 53 003 782 250

NOMINATED ARCHITECTS
MICHAEL HEENAN 5264,
BRIAN MARIOTTI 9451,
JOHN WHITTINGHAM 7030

CLIENT
CENTURION PROPERTIES
PTE.LTD

PROJECT
Lachlan Ave Student
Accommodation
PROJECT NO
21092

LOCATION
17-21 Lachlan Avenue &
136 Herring Road,
Macquarie Park, NSW
2113


REV DATE DESCRIPTION DN AP
8 12/03/24 ISSUED FOR \$4.55
SHEET STATUS
NOT FOR CONSTRUCTION

SHEET TITLE
FLOOR PLANS
NOTIFICATION PLAN


SCALE
As Indicated
@ A1

SHEET NUMBER
DA2801


REVISION
8

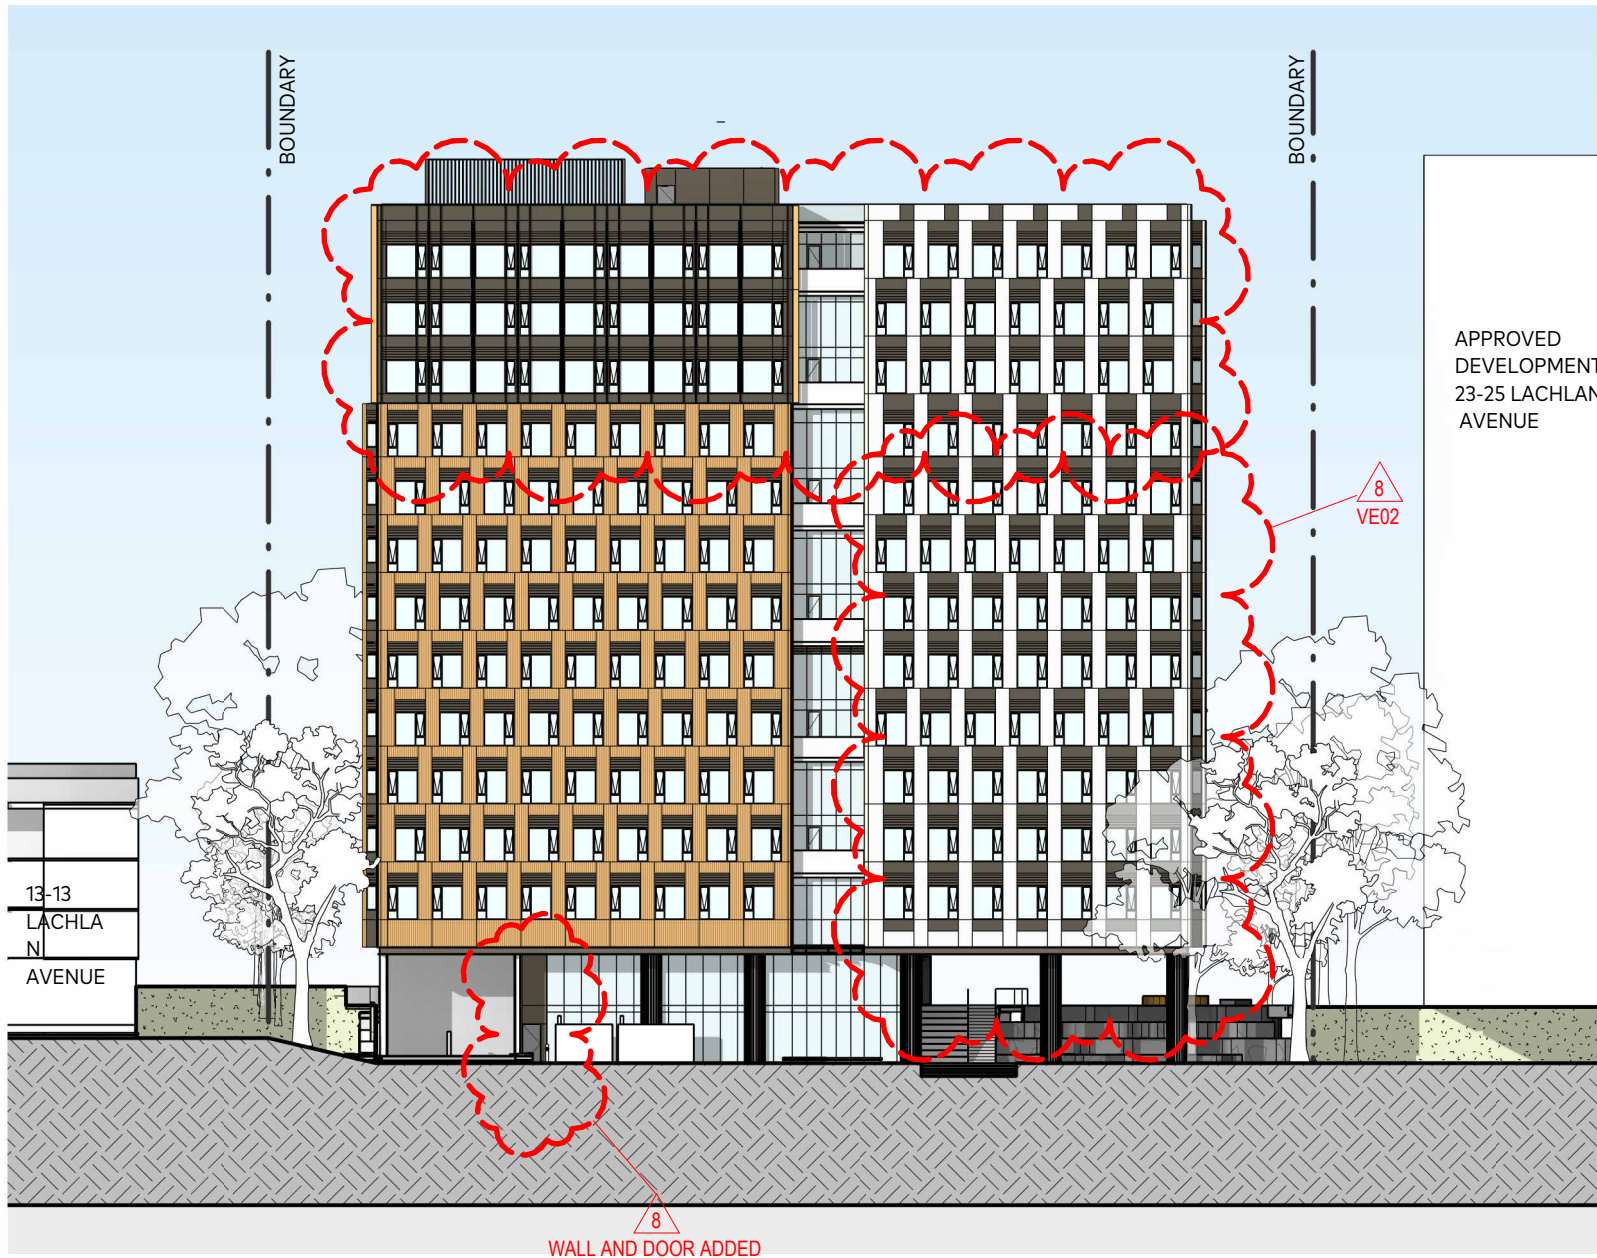


1 DA3100 - NOTIFICATION ELEVATION_LACHLAN AVENUE
1:400

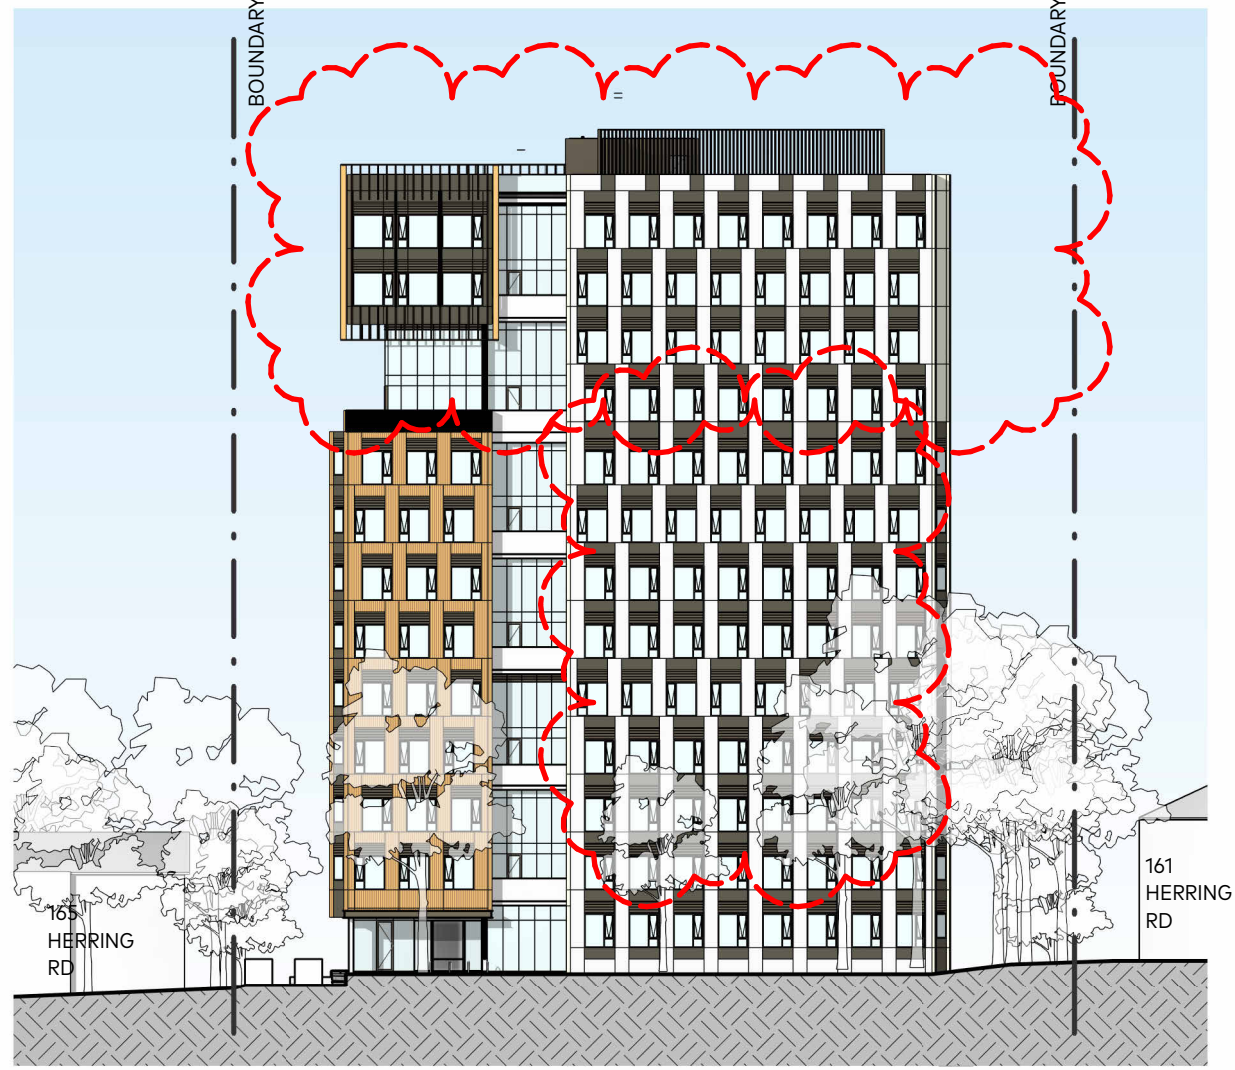

2 DA3100 - NOTIFICATION ELEVATION_HERRING RD
1:400

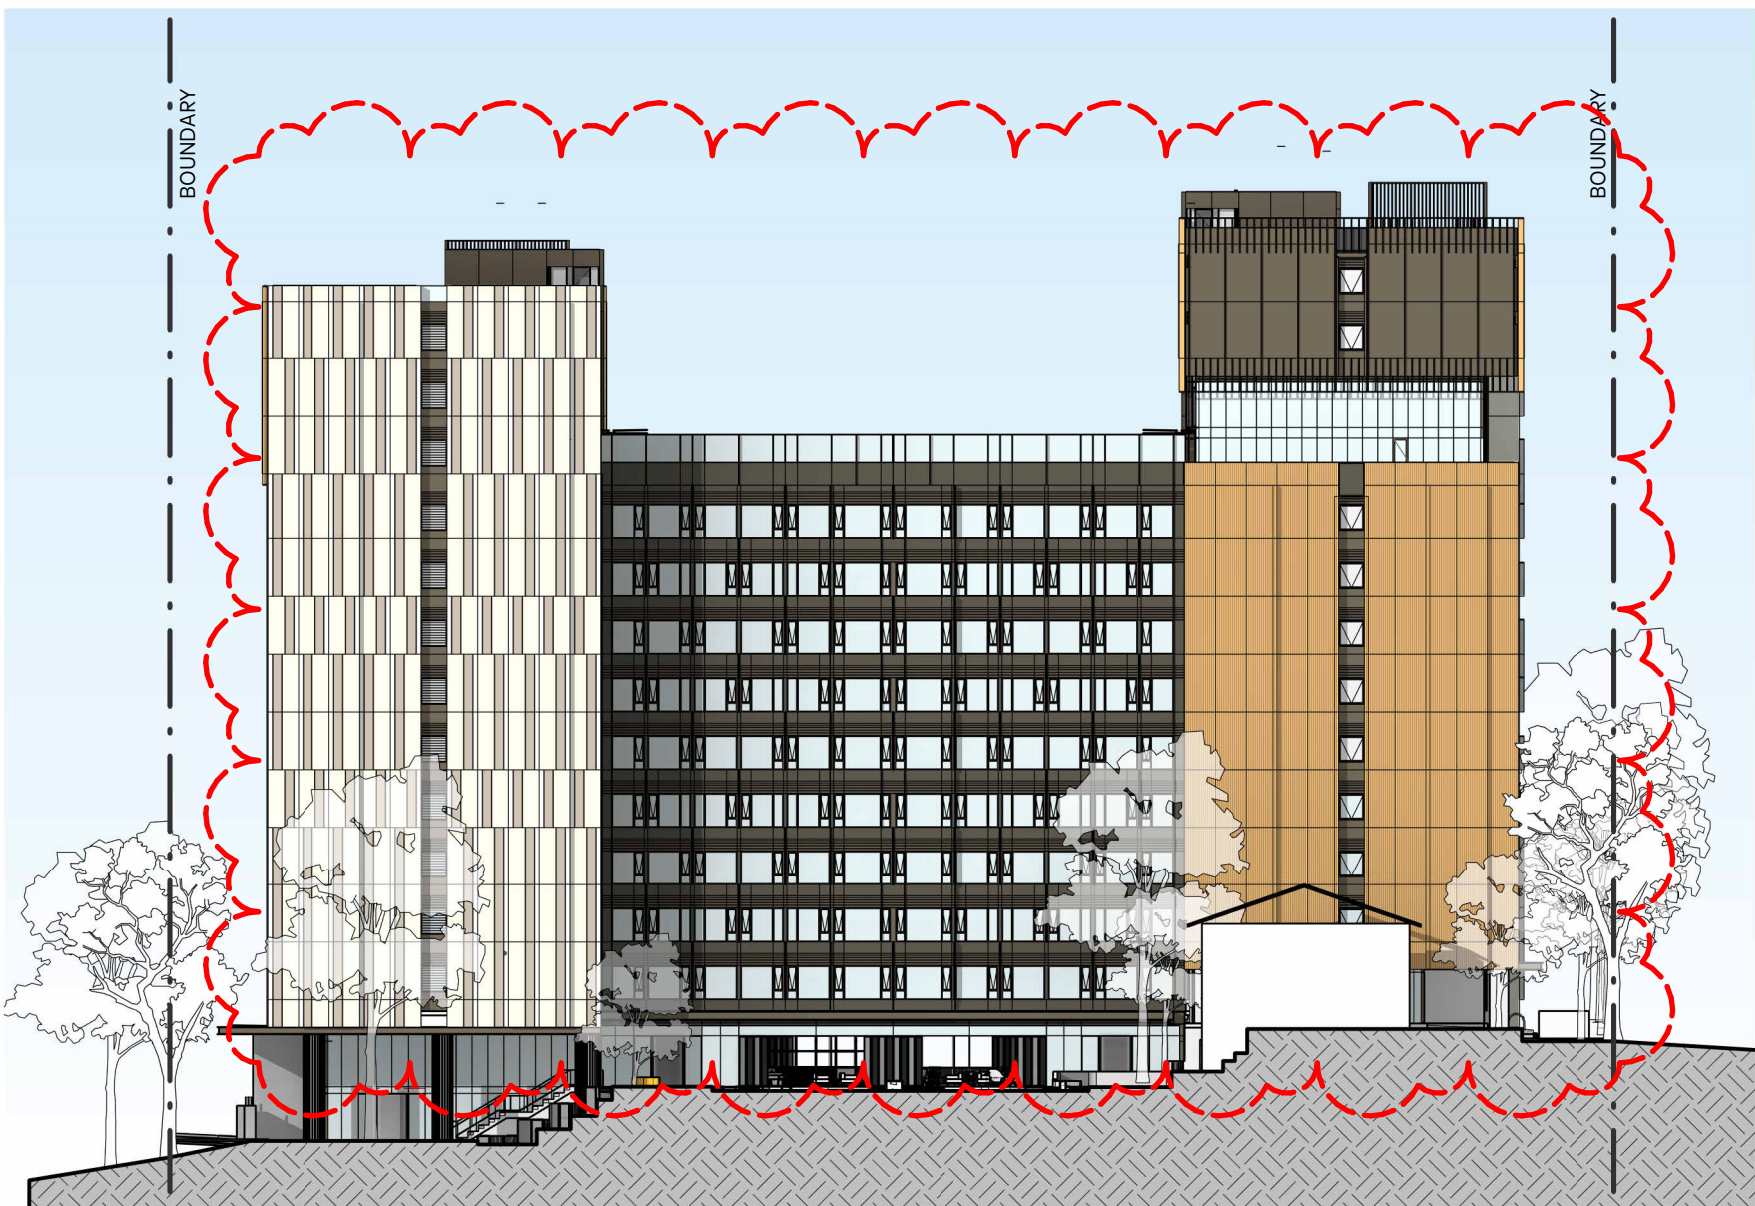

3 DA3100 - NOTIFICATION ELEVATION_NORTHEAST COURTYARD
1:400

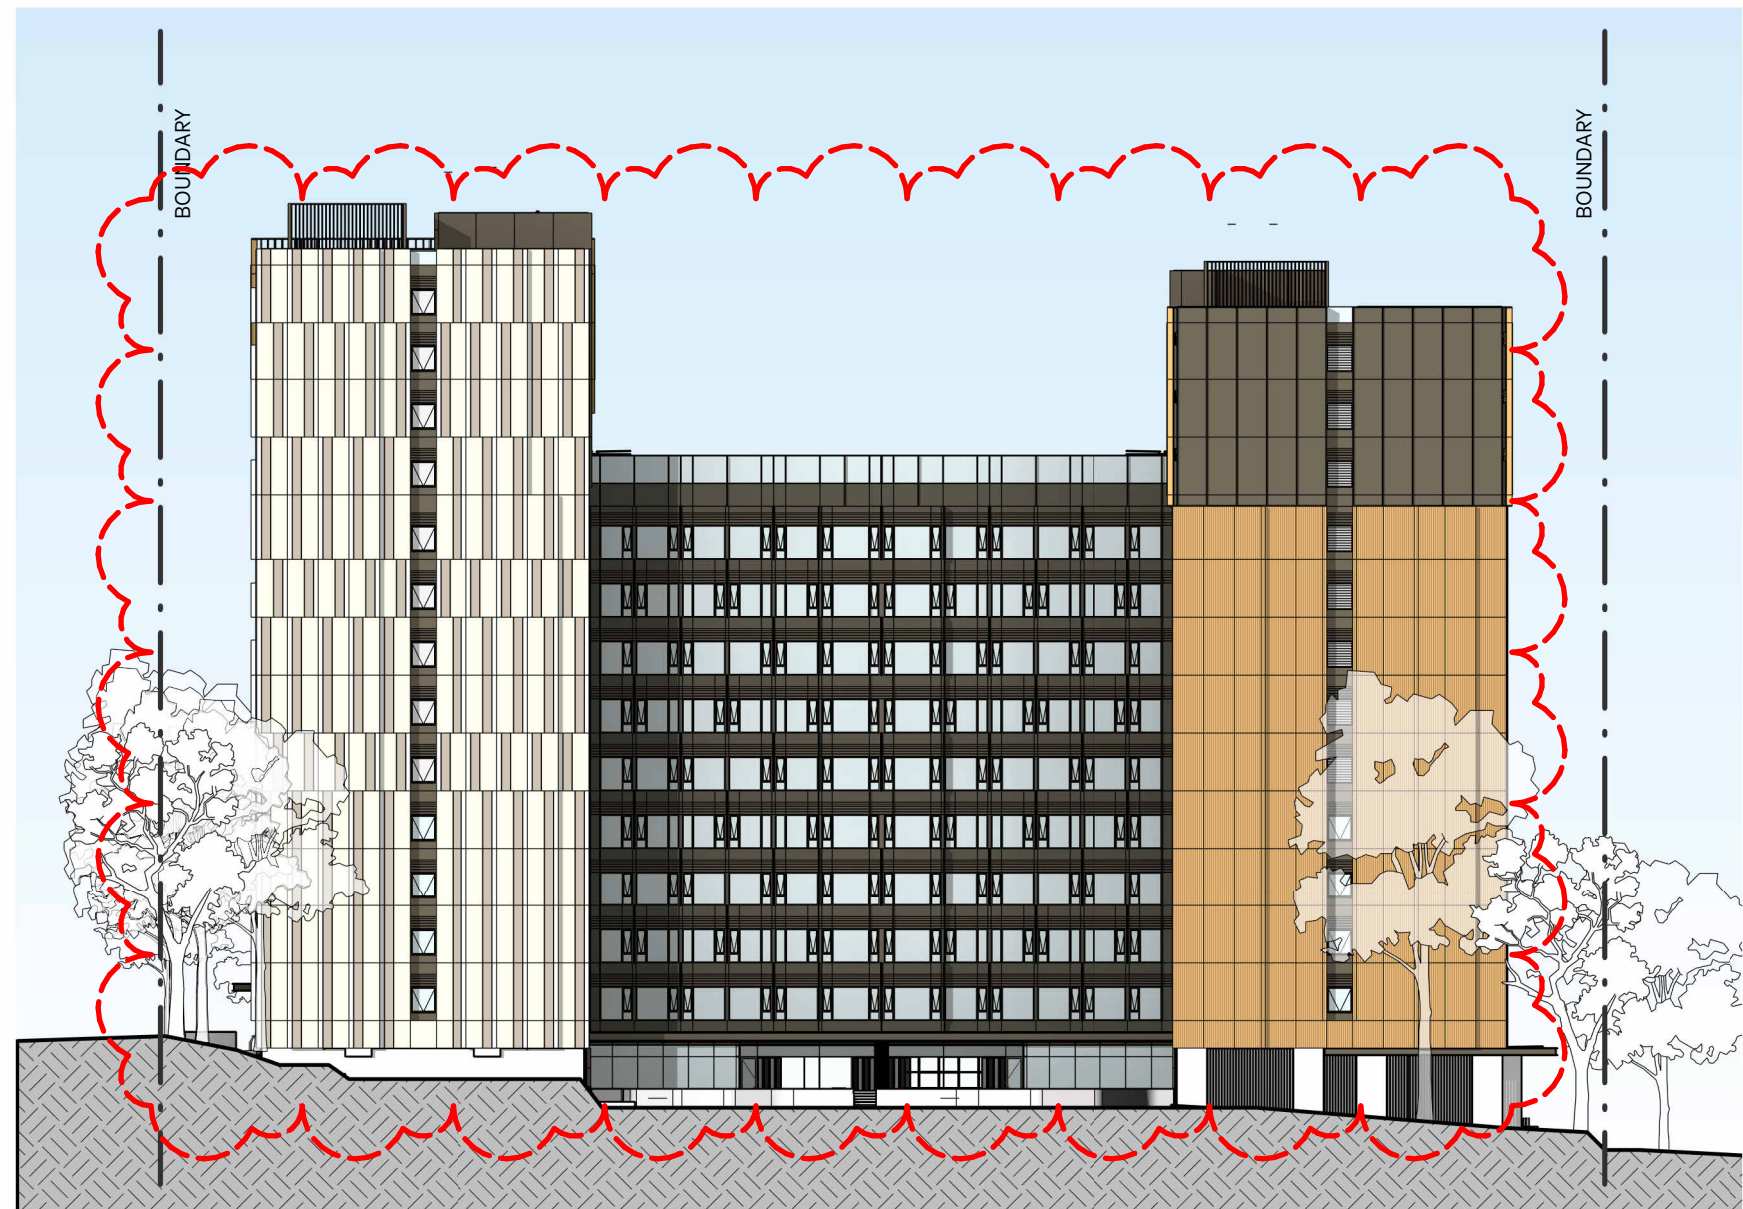

4 DA3100 - NOTIFICATION ELEVATION_SOUTHWEST COURTYARD
1:400