

ELEVATION
NORTH WEST
SCALE 1:100

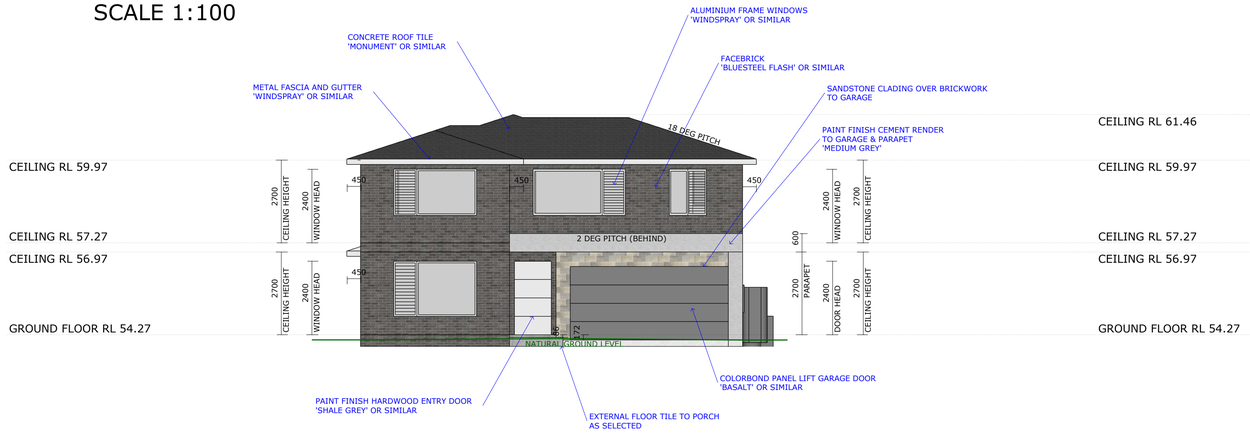

ELEVATION
SOUTH WEST
SCALE 1:100




ELEVATION
SOUTH EAST
SCALE 1:100

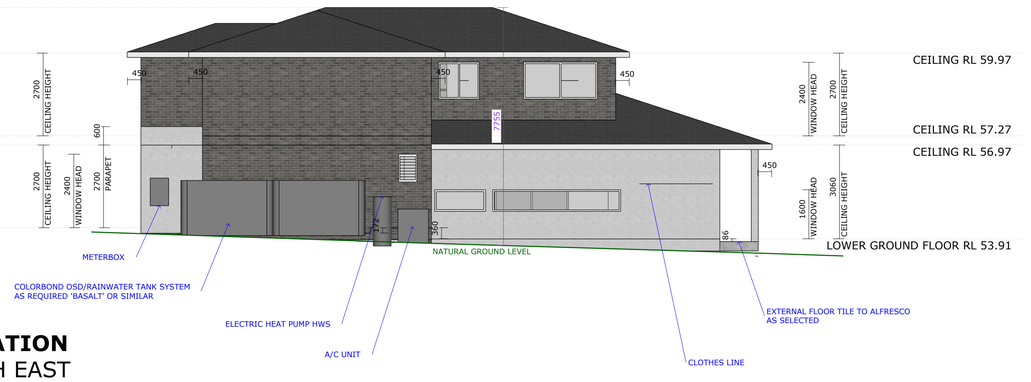

ELEVATION
NORTH EAST
SCALE 1:100



SITE PLAN
SCALE 1:200

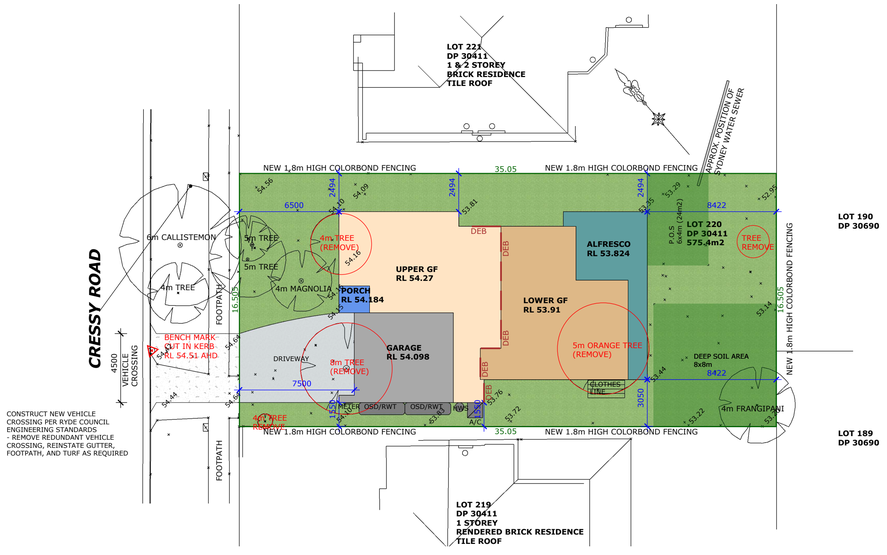

BUSHFIRE ATTACK LEVEL
REFER TO CBAA BUSHFIRE EXPERTS REPORT
PROVIDED WITH THIS DEVELOPMENT APPLICATION

TREE REMOVAL
REFER TO POLARIS ARBORICULTURAL ASSESSMENT
PROVIDED WITH THIS DEVELOPMENT APPLICATION
DATE 19/09/2022

BIRCH RESIDENTIAL
ABN 79 154 856 363
BUILDERS LIC # 274764C
UNIT 34/7 HOYLE AVENUE
CASTLE HILL NSW 2154
PH: 02 8850 6585
E: INFO@BIRCHRESIDENTIAL.COM.AU
W: WWW.BIRCHRESIDENTIAL.COM.AU

A4 SHEET

NEIGHBOUR NOTIFICATION PLAN

ADDRESS
61 CRESSY RD
EAST RYDE
NSW 2113

ISSUE
A
28/09/22

CLIENT
FITZELL

PROJECT
FITZELL

DRAWN/CHECKED
AB /

1/1